



PA-SHT REV. 6

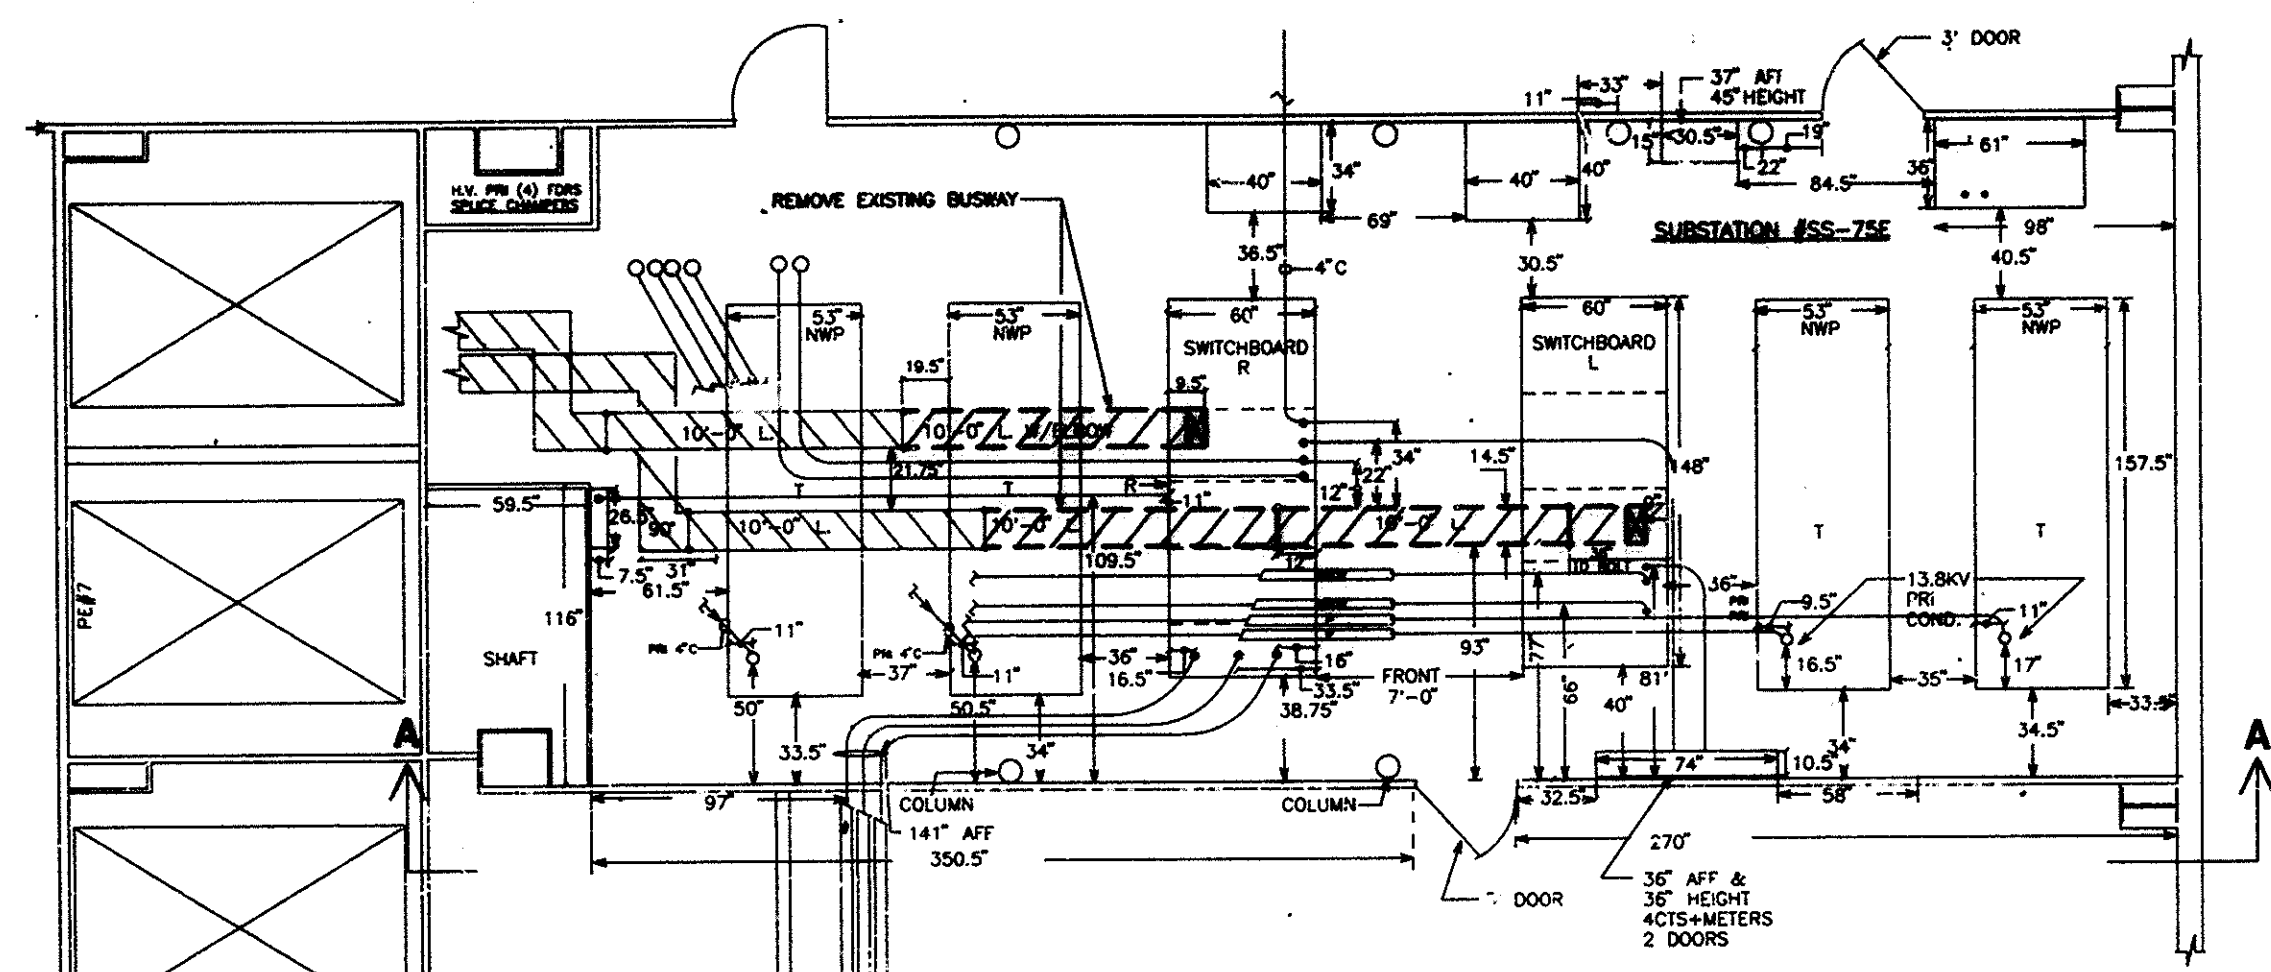

PARTIAL PLAN 75th. FLOOR EAST

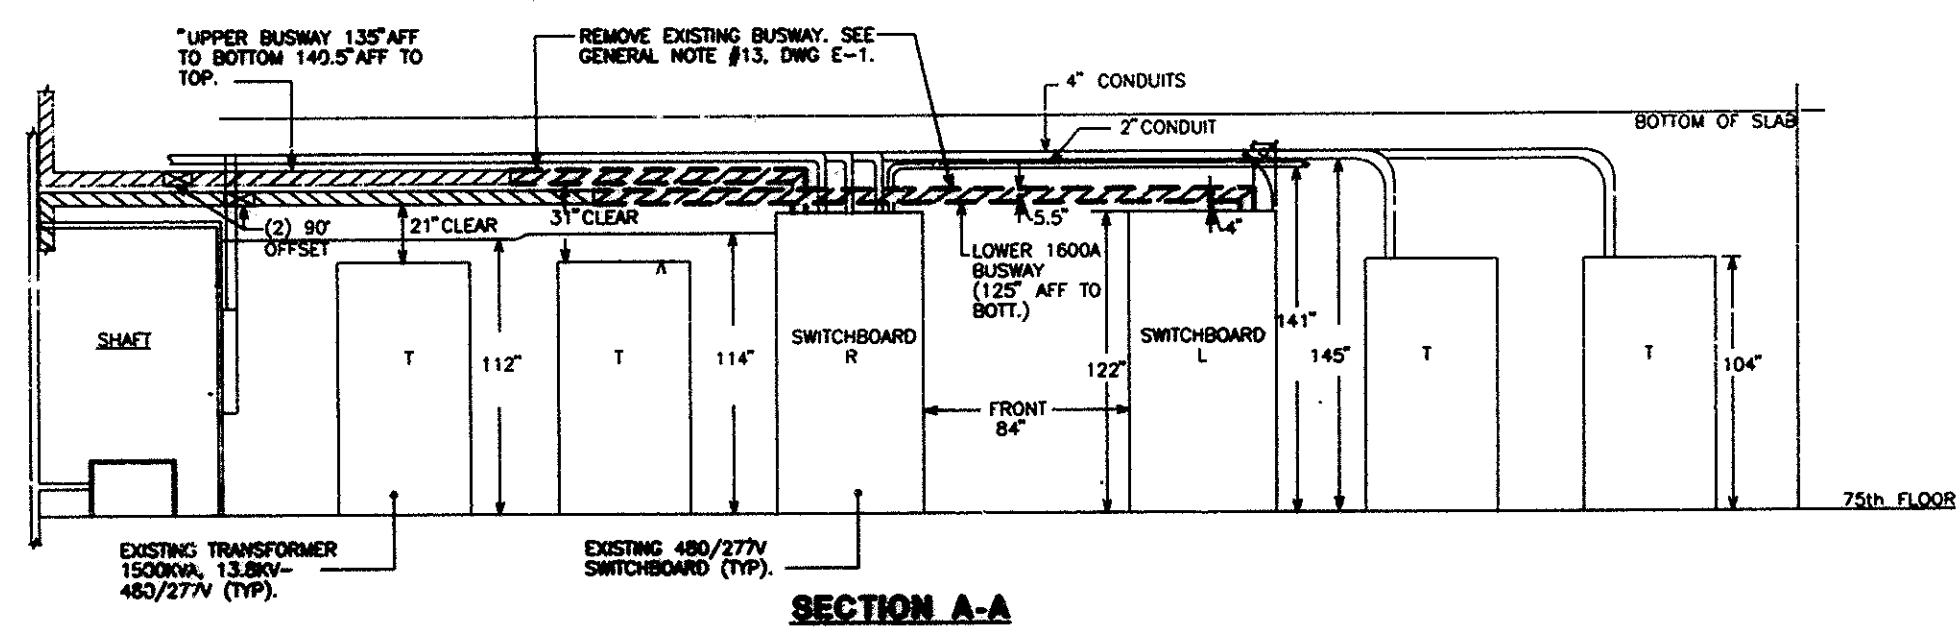

SECTION A-A

NOTES:
1. SEE DRAWING E-1 FOR GENERAL NOTES.

Sheet 37 of 41

TEMPORARY AUTHORITY OF NY C&NJ

John A. Edwards
Engineering Program Manager

EDWARDS AND ZUCK, P.C.
CONSULTING ENGINEERS
330 West 43rd Street, New York, NY 10036
212-736-3400
© 1982 Edwards and Zuck, P.C.

Professional Engineer Seal:
STATE OF N.Y.
FRANCIS J. LOPEZ
No. 11111
LICENSED PROFESSIONAL ENGINEER

No.	Date	Revision	Approved
3/15/01		Drawings of Record	

Engineering Department
Design Division

The World Trade Center
Electrical/HVAC
Upgrade Program

LOW VOLTAGE DISTRIBUTION
TWO WTC
ELECTRICAL
75TH FLOOR
EAST SIDE
EXISTING ROOM LAYOUT

This drawing subject to conditions in contract. All inventions, ideas, designs and methods herein are reserved to Port Authority and may not be used without its written consent.

C.J./CADD	MW/CADD	F.J.
Designed by	Drawn by	Checked by

Date 10/4/93 Scale 1/4"=1'-0"

Contract Number Drawing Number

WTC-804.041 E-20

FILE NAME: E-20.DWG